RURAL AND URBAN SECTION ALTERNATIVE OPTIONS
STORM SEWER IN DITCH

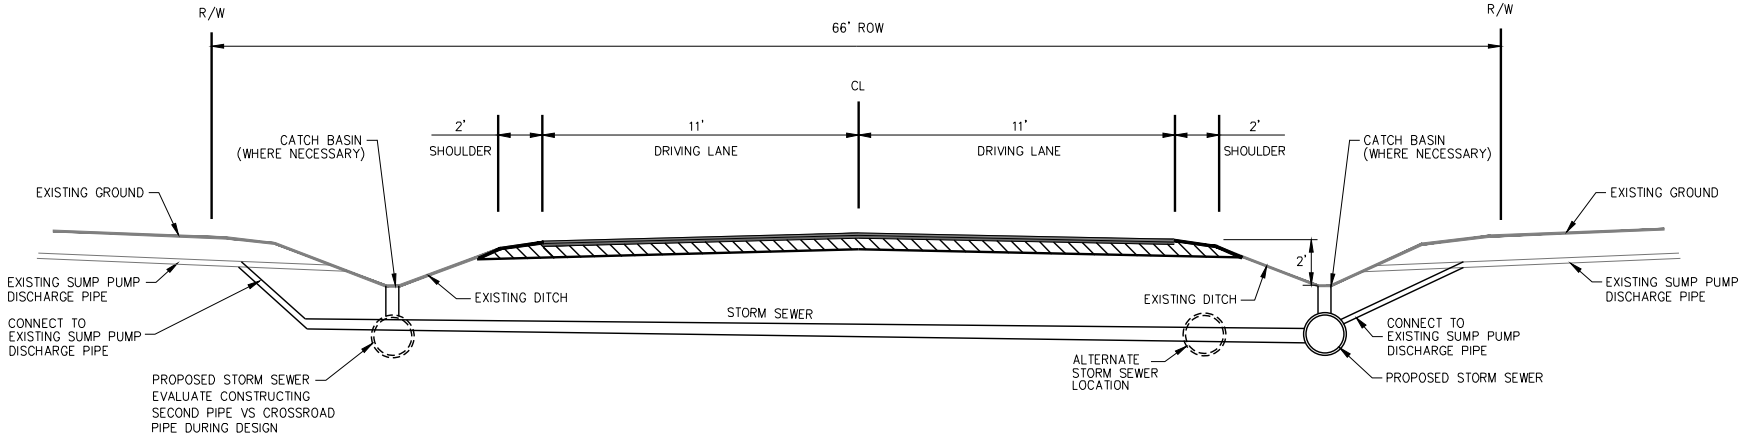

TOWN STANDARD TYPICAL RURAL SECTION
STORM SEWER IN DITCH ALTERNATIVE OPTION R3

NO SCALE

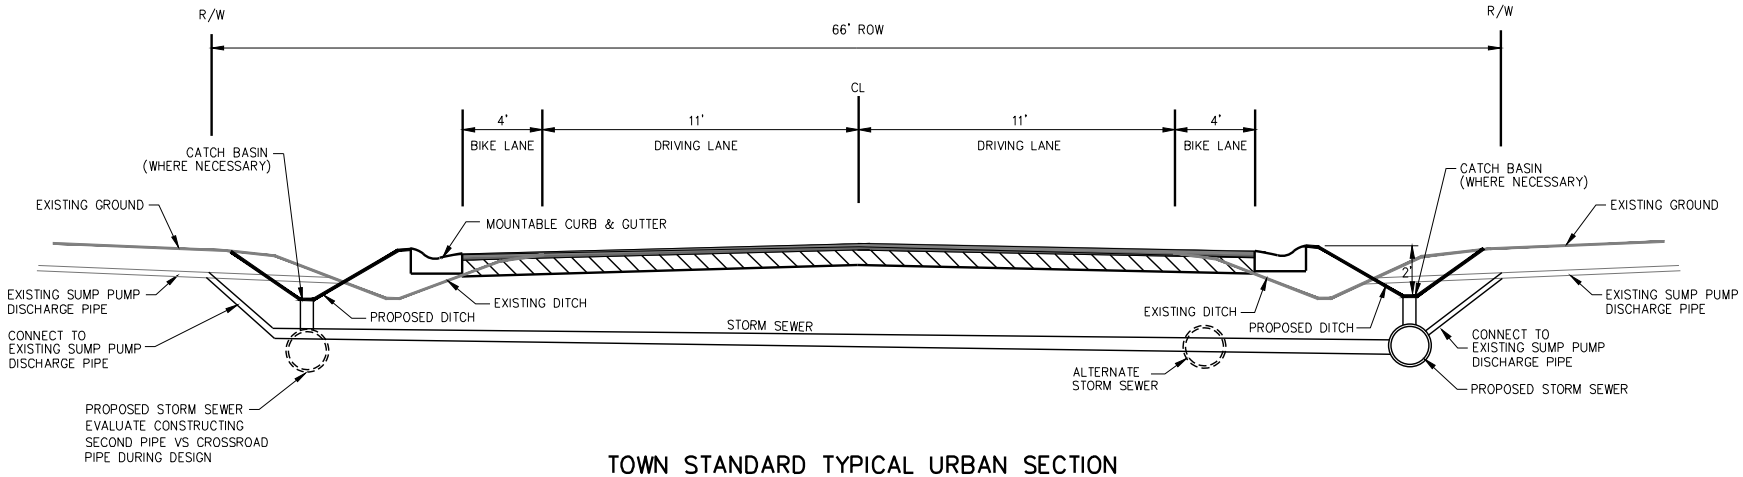

TOWN STANDARD TYPICAL URBAN SECTION
STORM SEWER IN DITCH ALTERNATIVE OPTION U6

NO SCALE

JOB NO.
BOOK NO.
DRAWN BY
CHECKED BY
DATE
REVISIONS
REFERENCE FILE
DRAWING FILE

www.cedarcorp.com
800-472-7372
Cedar corporation
engineers • architects • planners • environmental specialists
one stop • one point • one responsible contract • one project manager
W61N497 Washington Ave.
Cedarburg, WI 53012
262-375-4100
FAX 262-375-2688
2303 Dutton Commons W.
Suite 402
Madison, WI 53718
608-249-5824
FAX 608-249-5824
1496 Bellevue Street
Suite 202
Green Bay, WI 54311
920-491-9020
FAX 920-491-9020
604 Wilson Ave.
Menomonie, WI 54751
715-235-2727
FAX 715-235-2727

TOWN OF BUCHANAN
RURAL AND URBAN ROADWAY TYPICAL SECTIONS
STORM SEWER IN DITCH ALTERNATIVE OPTIONS

SHEET NO.

1 OF 1

L:\Clients-GrBay\B\B4916 Buchanan Town of_General\Drainage Concerns\2018 Drainage Policy\Typical Town Rural Standard Section with Storm in Ditch.dwg 07/12/18 4:09:50 PM